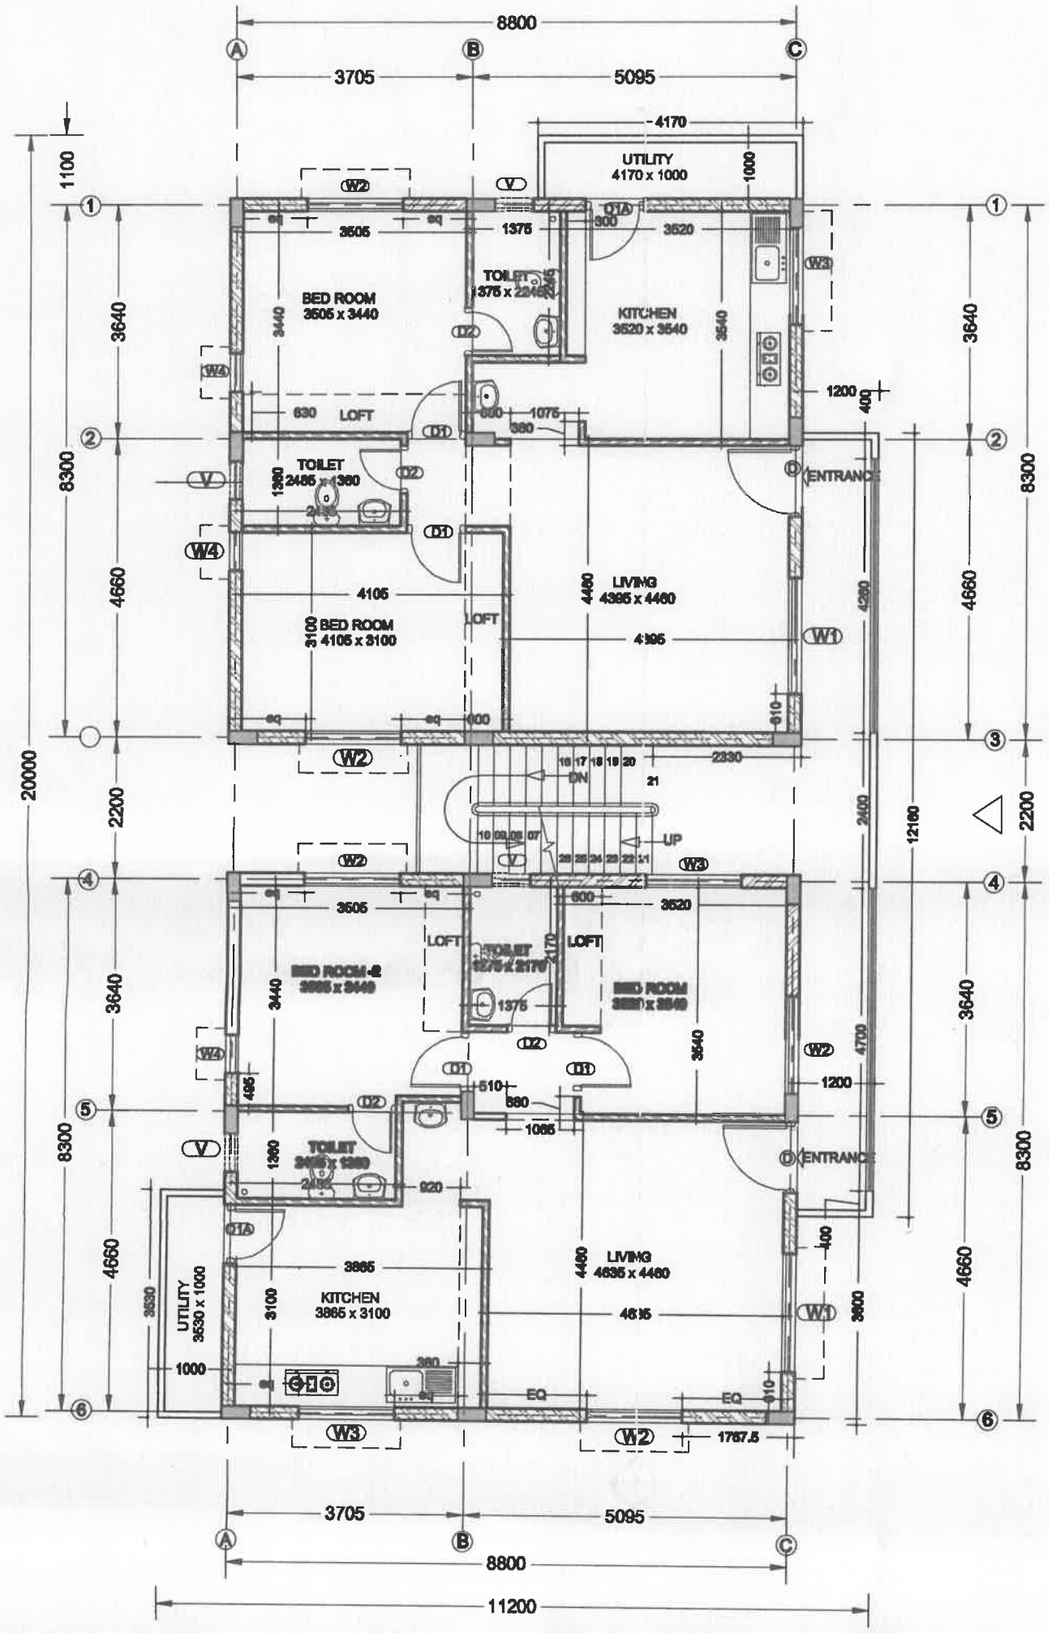

ARCHITECTURAL DRAWING

SCHEDULE OF OPENINGS				
WINDOWS & VENTILATORS				
SL. No.	TYPE	SIZE	Nos.	SILL HT.
1	W1	1800 x1350	2	750
2	W2	1500 x 1350	6	750
3	W3	1500 x 900	2	1200
5	W4	600 x 1350	4	750
6	V	600 x600	4	1500
DOORS				
7	D	1100 x 2100	2	
8	D1	900 x 2100	4	
9	D2	750 x 2100	4	
10	D1A	900 x2100	2	

1. ALL DIMENSIONS ARE IN MILLIMETERS.
2. DO NOT SCALE THE DRAWING ONLY WRITTEN DIIMENSION TO BE FOLLOWED
3. ANY DISCREPANCY IN THE DRAWING SHALL BE BROUGHT TO THE NOTICE OF ARCHITECT/ENGINEER.

200 TH. SOLID CONC.BLOCK WALL
100 TH. SOLID CONC.BLOCK WALL

DATE	DESCRIPTION	DRAWN BY	CHKD BY

REVISION DETAILS

DRAWN BY	DATE	CHKD BY	DATE

E
N S
W

JOB NO BWSSB-2/2021	PROPOSED STAFF QUARTERS FOR M/S.B.W.S.S.B.@ T.K.HALLI, BANGALORE.
DRG NO. BWSSB-/2/A-2.1	TYPICAL GROUND FIRST AND SECOND FLOOR PLAN
CONSULTING STRUCTURAL ENGINEER	MR.VENKATADRI #357, MAHALAKSHMI LAY OUT W.C.ROAD BANGALORE, PH: 9945518023.

FRONT ELEVATION

ARCHITECTURAL DRAWING

1. ALL DIMENSIONS ARE IN MILLIMETERS.
2. DO NOT SCALE THE DRAWING ONLY WRITTEN DIMENSION TO BE FOLLOWED
3. ANY DISCREPANCY IN THE DRAWING SHALL BE BROUGHT TO THE NOTICE OF ARCHITECT/ENGINEER.

SL.NO.			DRAWN BY	CHKD BY

DRAWN BY	DATE	CHKD BY	DATE

GOOD FOR CONSTRUCTION

JOB NO BWSSB-2/2021	PROPOSED STAFF QUARTERS FOR M/S.B.W.S.S.B.@ T.K.HALLI BANGALORE.
DRG NO. BWSSB-/2/A-2.3	FRONT ELEVATION
CONSULTING STRUCTURAL ENGINEER	MR.VENKATADRI #357, MAHALAKSHMI LAY OUT W.C.ROAD BANGALORE, PH: 9945516023.